TENTATIVE TRACT MAP 28888

NORTH PEAK

LAKE ELSINORE, CALIFORNIA

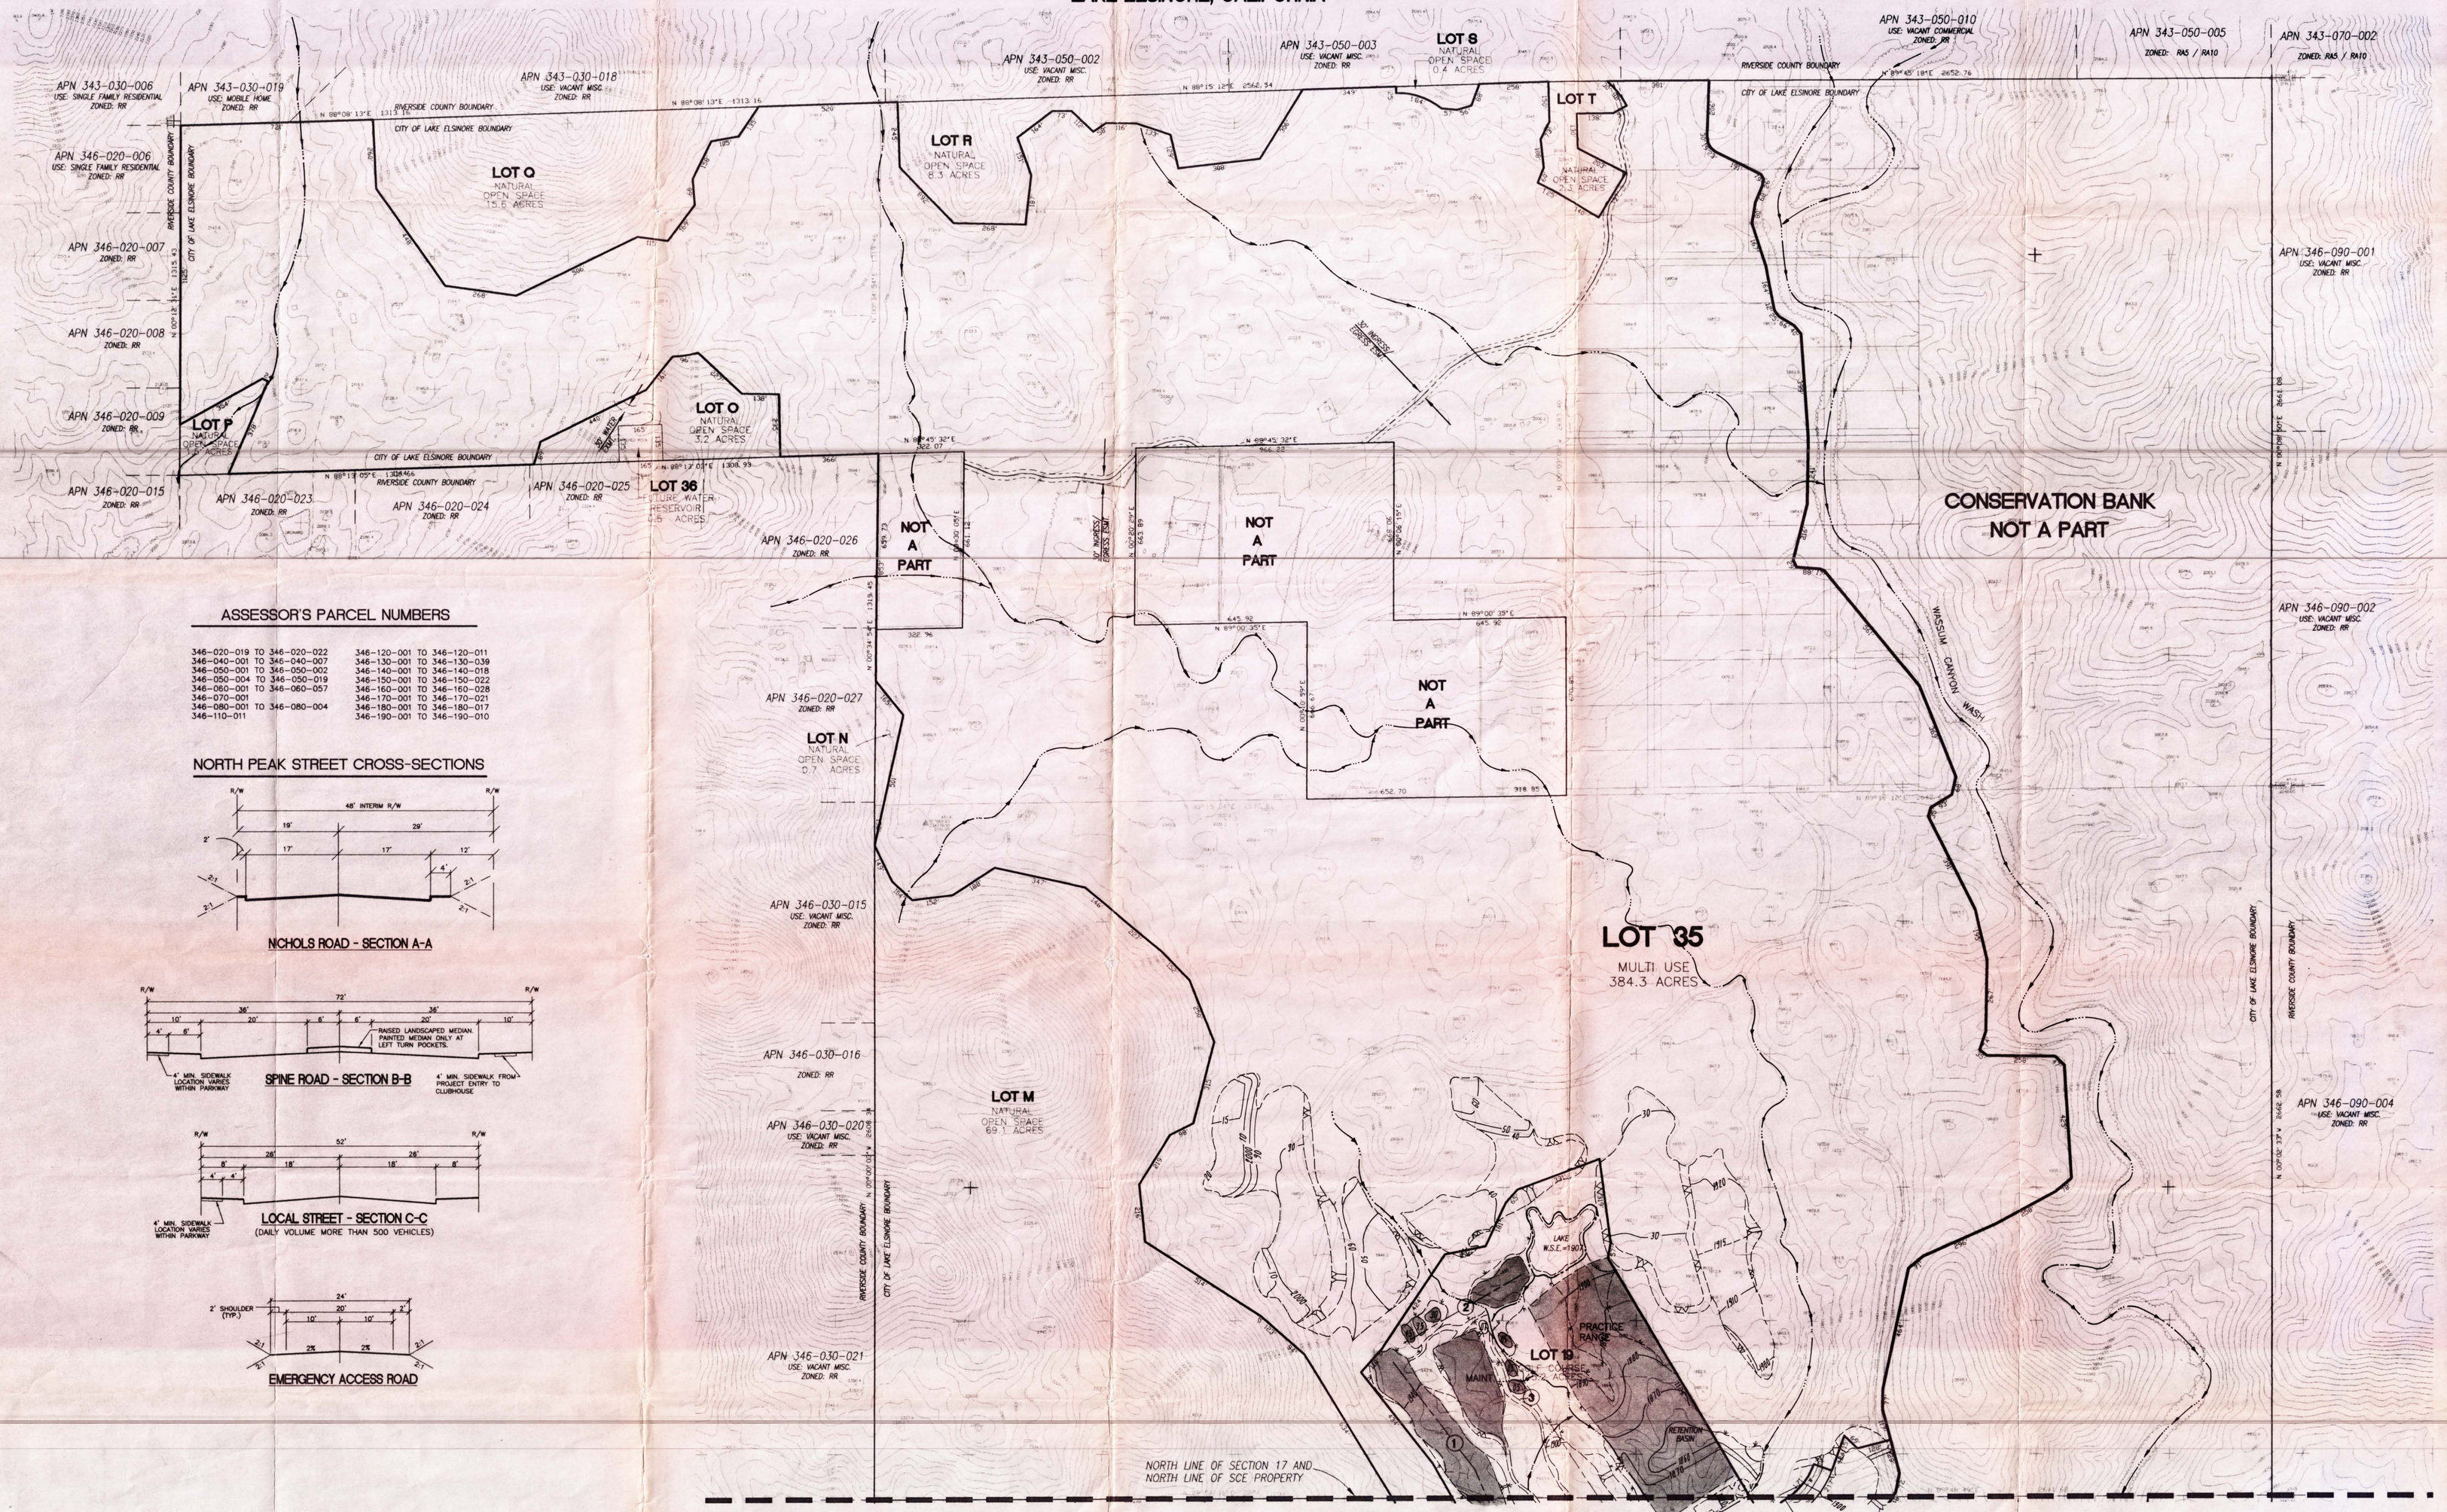

ASSESSOR'S PARCEL NUMBERS

346-020-019 TO 346-020-022
346-040-001 TO 346-040-007
346-050-001 TO 346-050-002
346-050-004 TO 346-050-019
346-060-001 TO 346-060-057
346-070-001
346-080-001 TO 346-080-004
346-110-011
346-120-001 TO 346-120-011
346-130-001 TO 346-130-039
346-140-001 TO 346-140-018
346-150-001 TO 346-150-022
346-160-001 TO 346-160-028
346-170-001 TO 346-170-021
346-180-001 TO 346-180-017
346-190-001 TO 346-190-010

NORTH PEAK STREET CROSS-SECTIONS

NICHOLS ROAD - SECTION A-A

SPINE ROAD - SECTION B-B

LOCAL STREET - SECTION C-C
(DAILY VOLUME MORE THAN 500 VEHICLES)

EMERGENCY ACCESS ROAD

MATCH LINE SEE SHEET NO. 1

GRAPHIC SCALE
200 0 100 200 400 800
(IN FEET)
1 inch = 200 ft.

MAR 15 1999

PREPARED BY:
THE KEITH COMPANIES
Civil Engineering • Land Surveying
Mapping • Environmental Services
Water Resources • Land Planning
2955 Red Hill Avenue
Costa Mesa, CA 92626
(714)540-0800

PREPARED UNDER SUPERVISION OF:

WAYNE RICHARDSON, RCE NO 46808 EXP 6/30/99 DATE

TENTATIVE TRACT MAP 28888
NORTH PEAK
LAKE ELSINORE, CALIFORNIA

DATE OF PREPARATION:
FEBRUARY 4, 1999

SHEET 2 OF 2

J:\12700000\DWG\PROP002.DWG 7/7/98 11:53